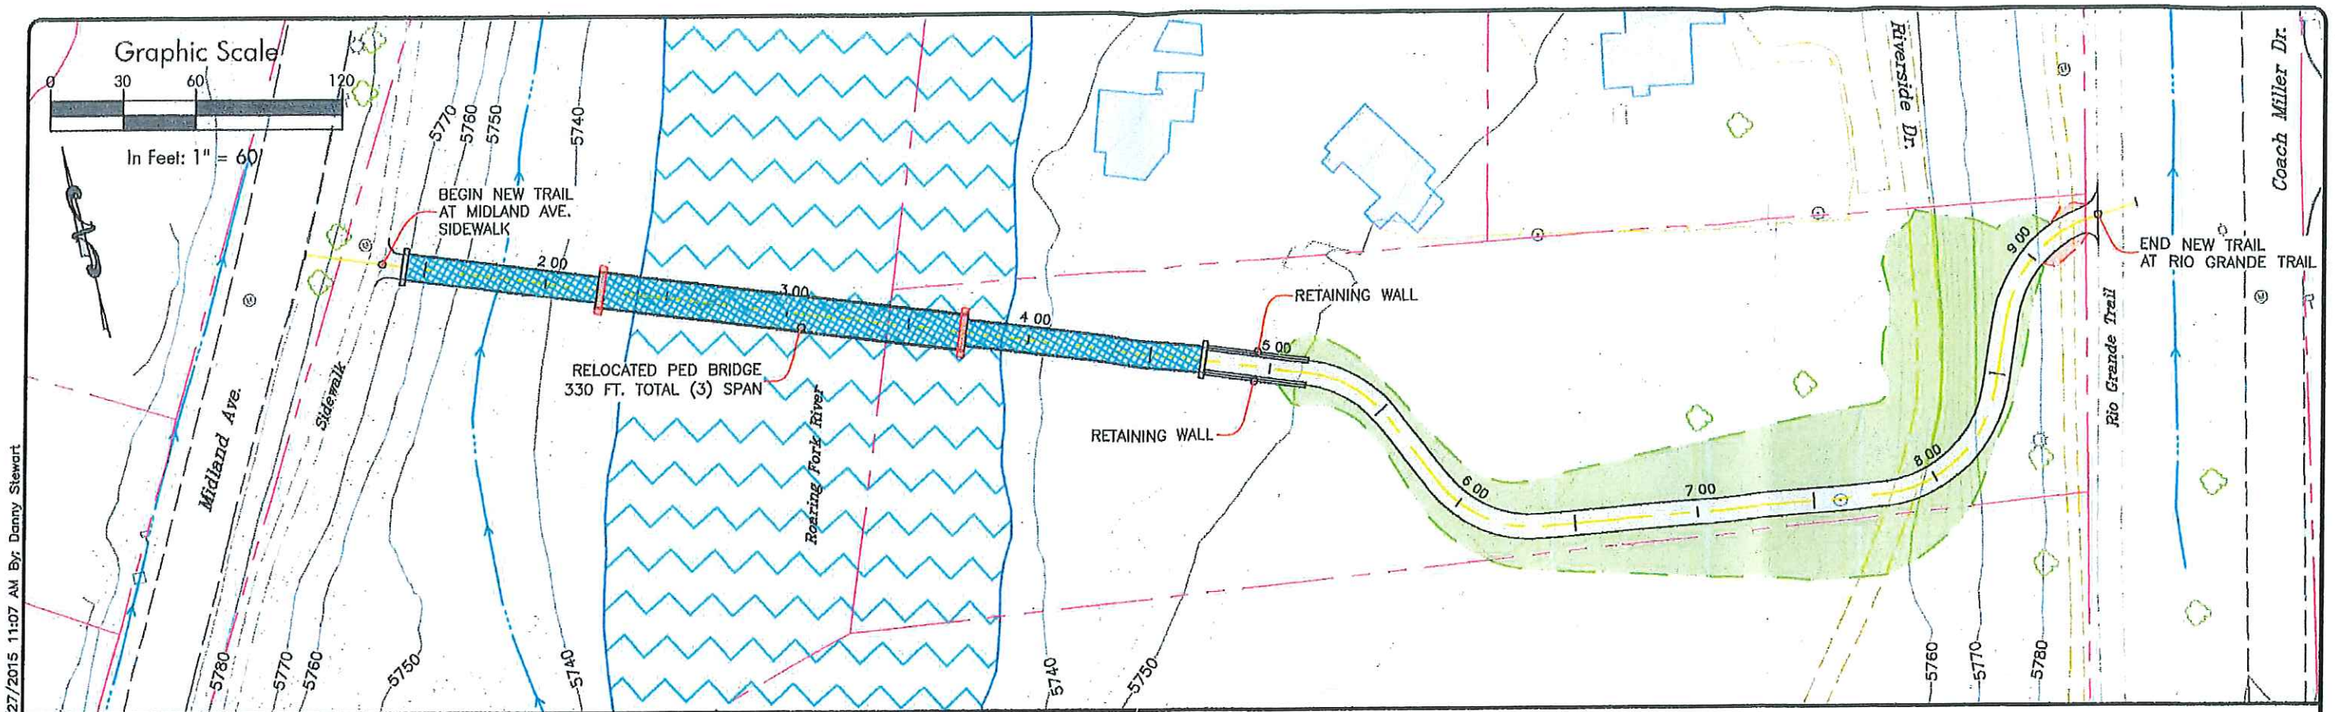

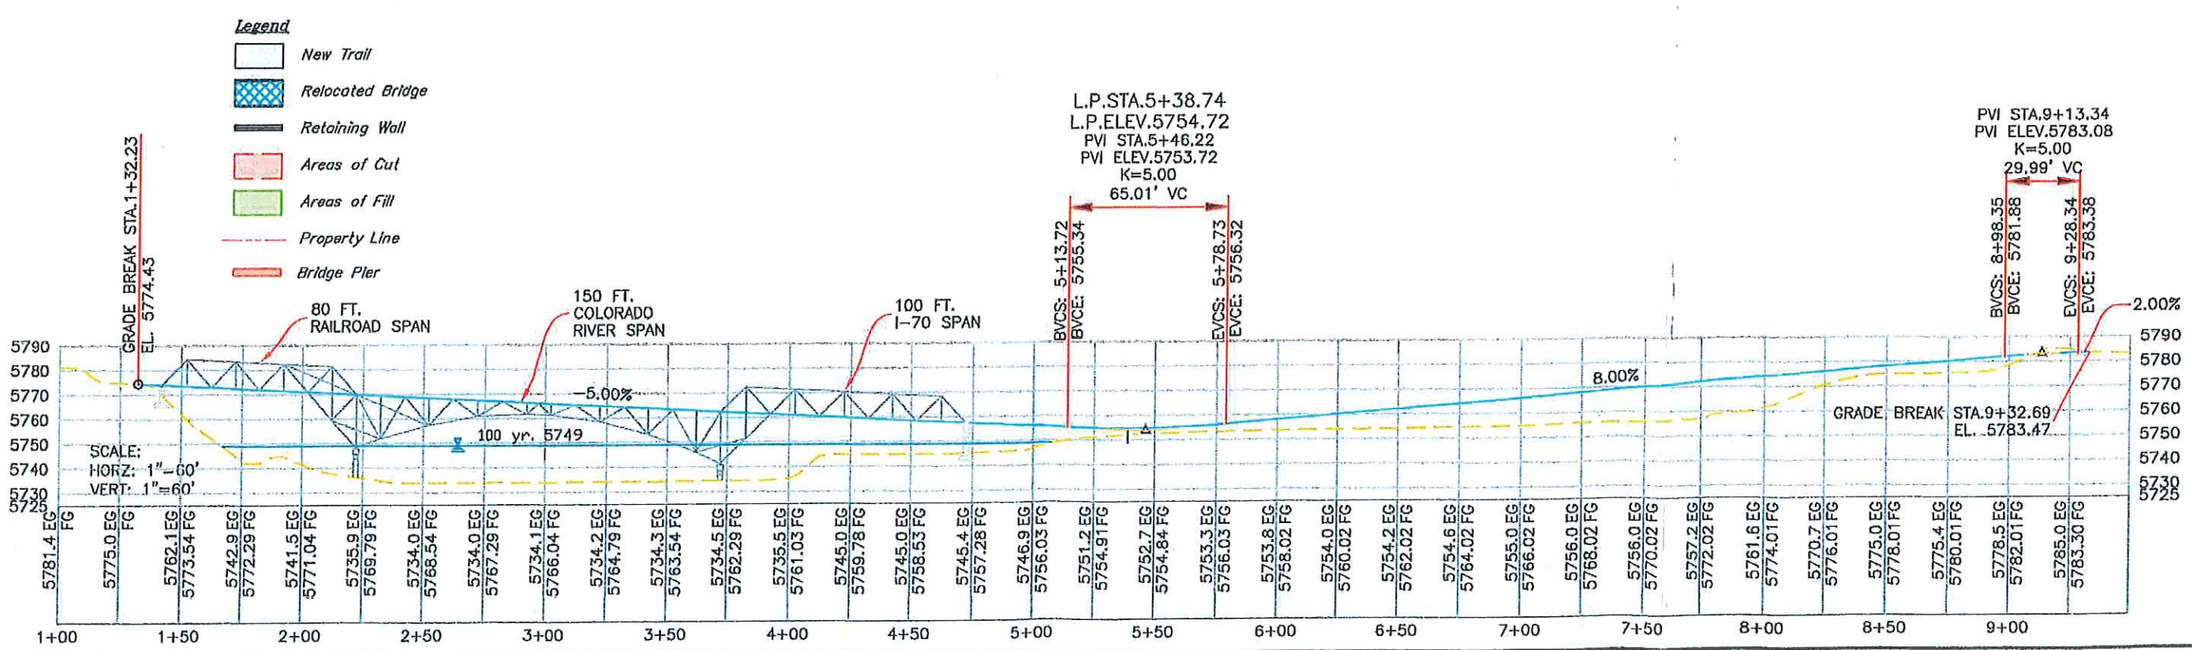

E:\2015\2015-314-PATTILLOENG\001-GAPB-RELOCSTUDY\H-DWGS\CIVIL\5-CONCEPT\SITE-G-SGM.DWG Plotted: 3/27/2015 11:07 AM By: Danny Stewart

Computer File Information	
Print Date: 3/27/15	
Last Modification Date: ####	
Drawing File Name:	Site-G-SGM
Autocad Ver. 2012	Scale: As Shown / Units: English
SGM Project No.: ####	Quality Control: ####

Sheet Revisions			
Rev.	Date	Comments	Init.
0			

CITY OF GLENWOOD SPRINGS, COLORADO 1883 ALL in the MOUNTAINS

SGM
118 West Sixth Street, Suite 200
Glenwood Springs, CO 81601
970.945.1004 www.sgm-inc.com

As Constructed	
No Revisions:	-
Revised:	-
Void:	-

Grand Avenue Bridge Relocation
Site G Concept Plan

Engineer:	LB	Structure Numbers	-
Drawn By:	MLC		-
Sheet Subsol:	-	Subsol Sheets:	-

Project No./Code	
No.:	
Code:	
Sheet Number:	0