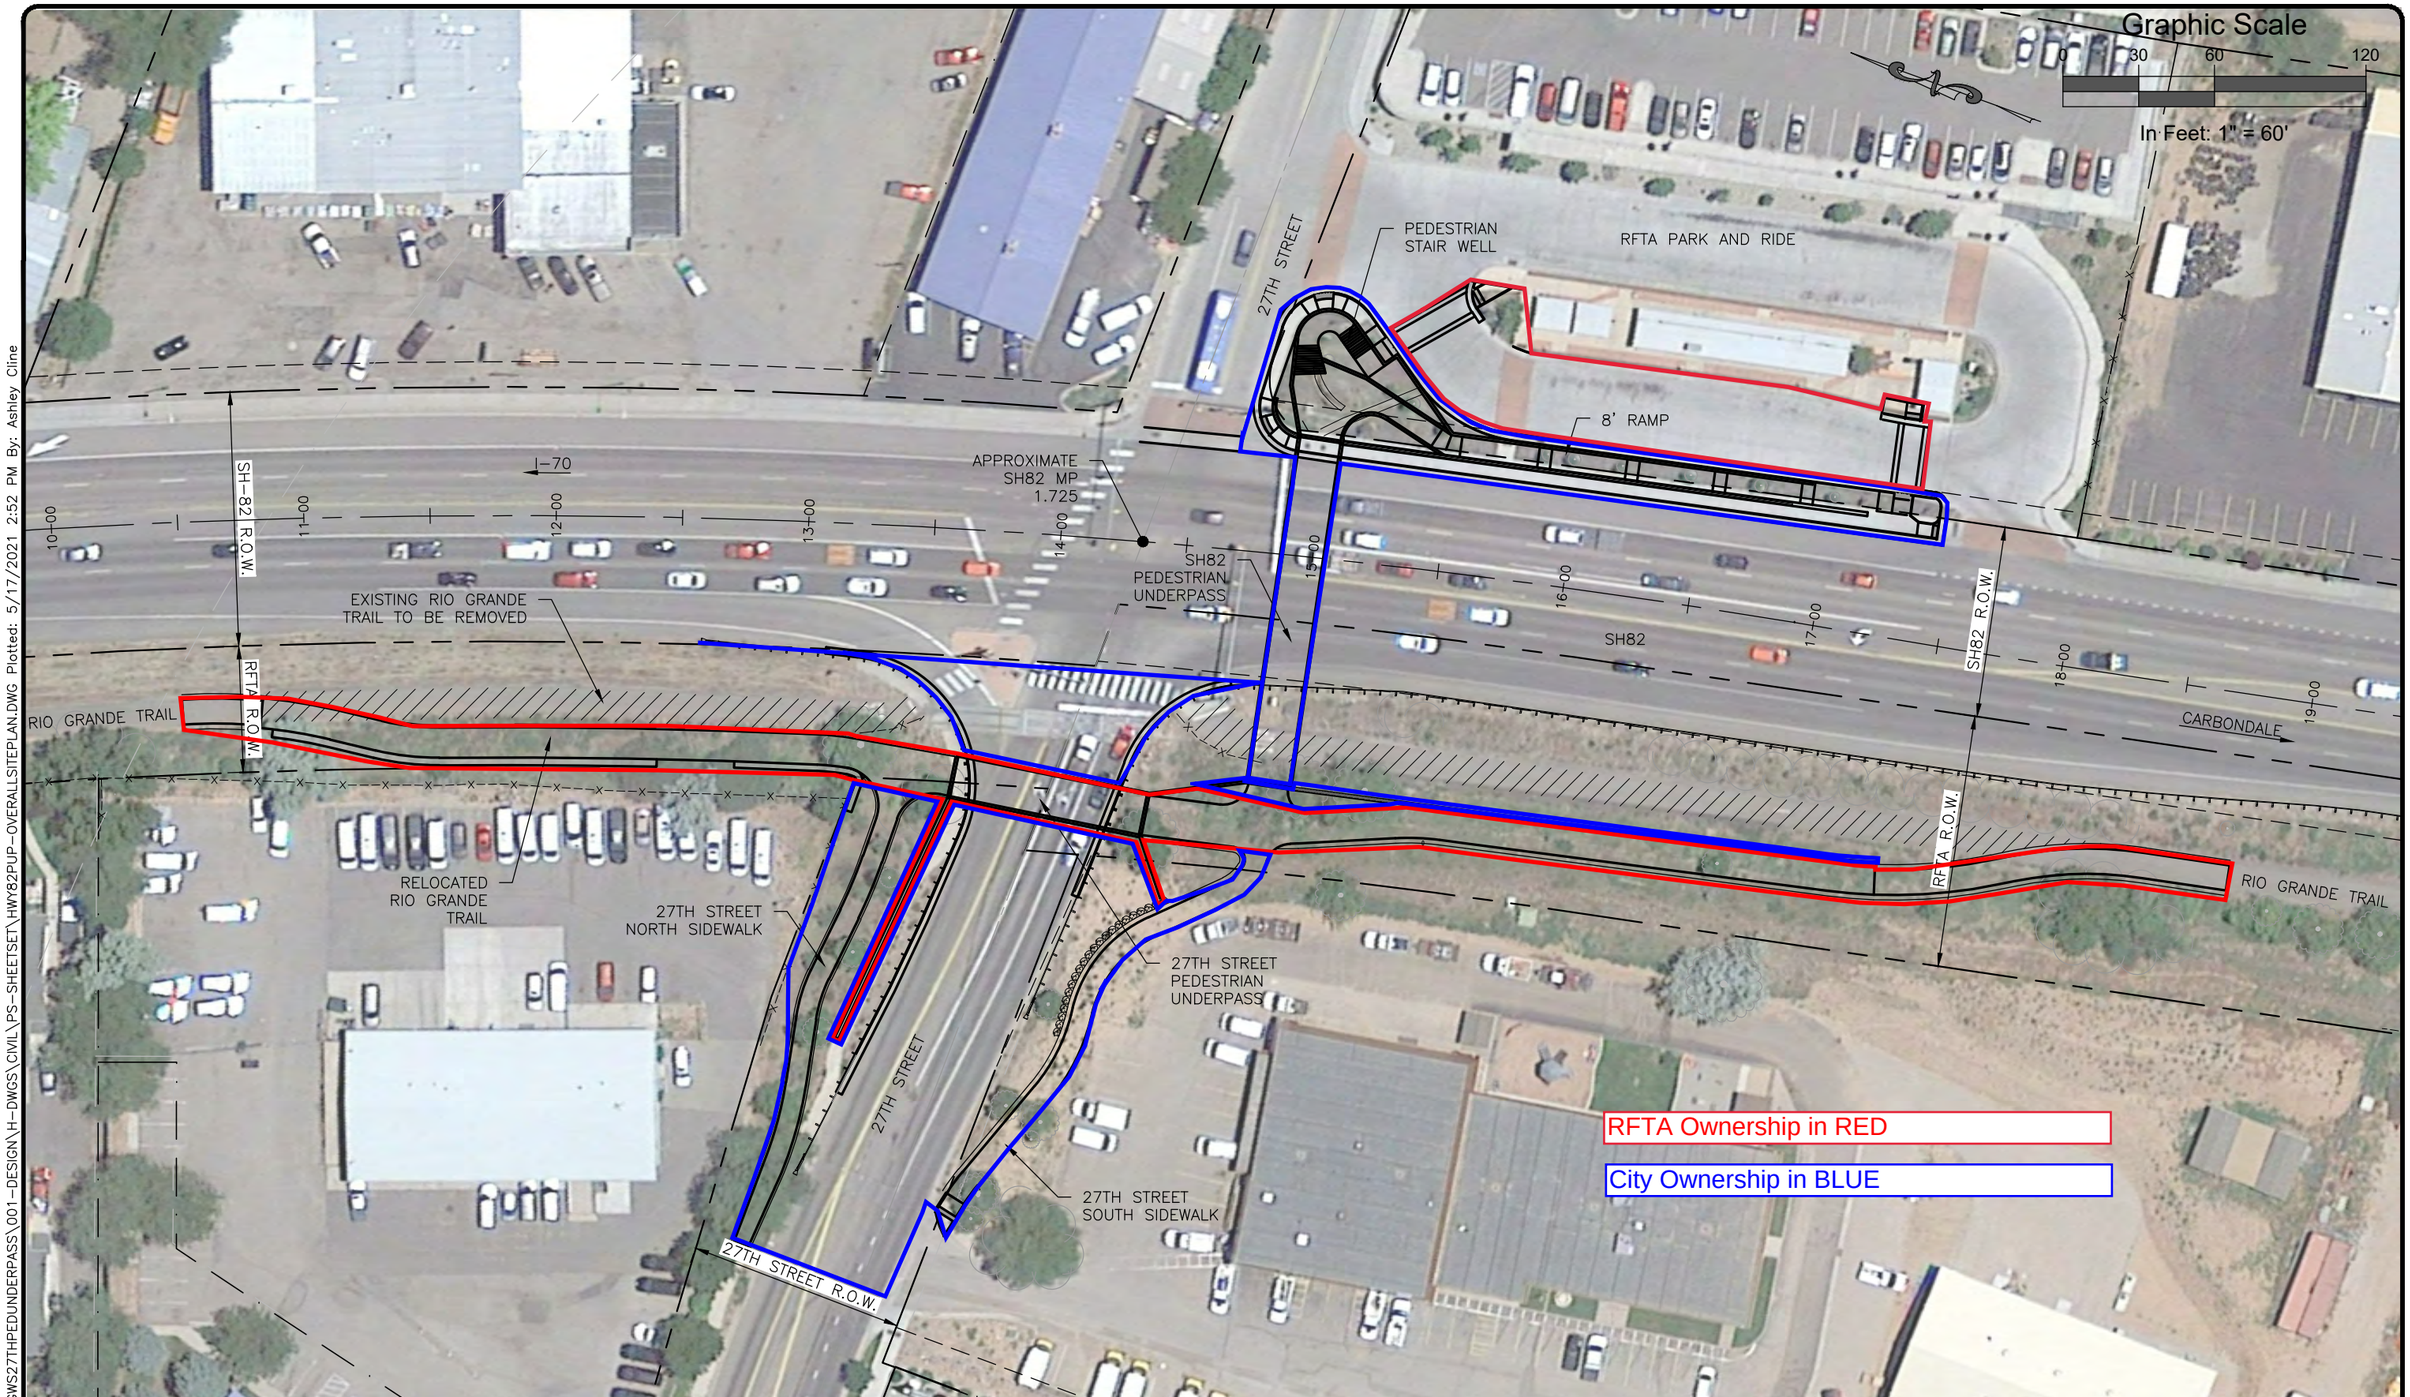

I:\2020\2020-544-GWS27THPEDUNDERPASS\001-DESIGN\H-DWGS\CIVIL\PS-SHEETSET\HWY82PUP-OVERALLSITEPLAN.DWG Plotted: 5/17/2021 2:52 PM By: Ashley Cline

Computer File Information	
Print Date: 5/17/21	
Last Modification Date: 5/17/21	
Drawing File Name: Hwy82PUP-OverallSitePlan	
Autocad Ver. 2020 Scale: As Shown	
SGM Project No.: 2020-544.001	Quality Control: RGN

Sheet Revisions			
Rev.	Date	Comments	Init.
1			

RFTA
Roaring Fork Transportation Authority

SGM
118 West Sixth Street, Suite 200
Glenwood Springs, CO 81601
970.945.1004 www.sgm-inc.com

As Constructed
No Revisions:
Revised:
Void:

27TH ST AND SH82 PEDESTRIAN UNDERPASS
OVERALL SITE PLAN

Engineer:	MDF	Structure Numbers	
Drawn By:	AMC		
Sheet Subset:	SITE	Subset Sheets:	1 of 1

Project No./Code
MTF M535-007 / 008
23687 / 23975
Sheet Number 12