Attachment 1

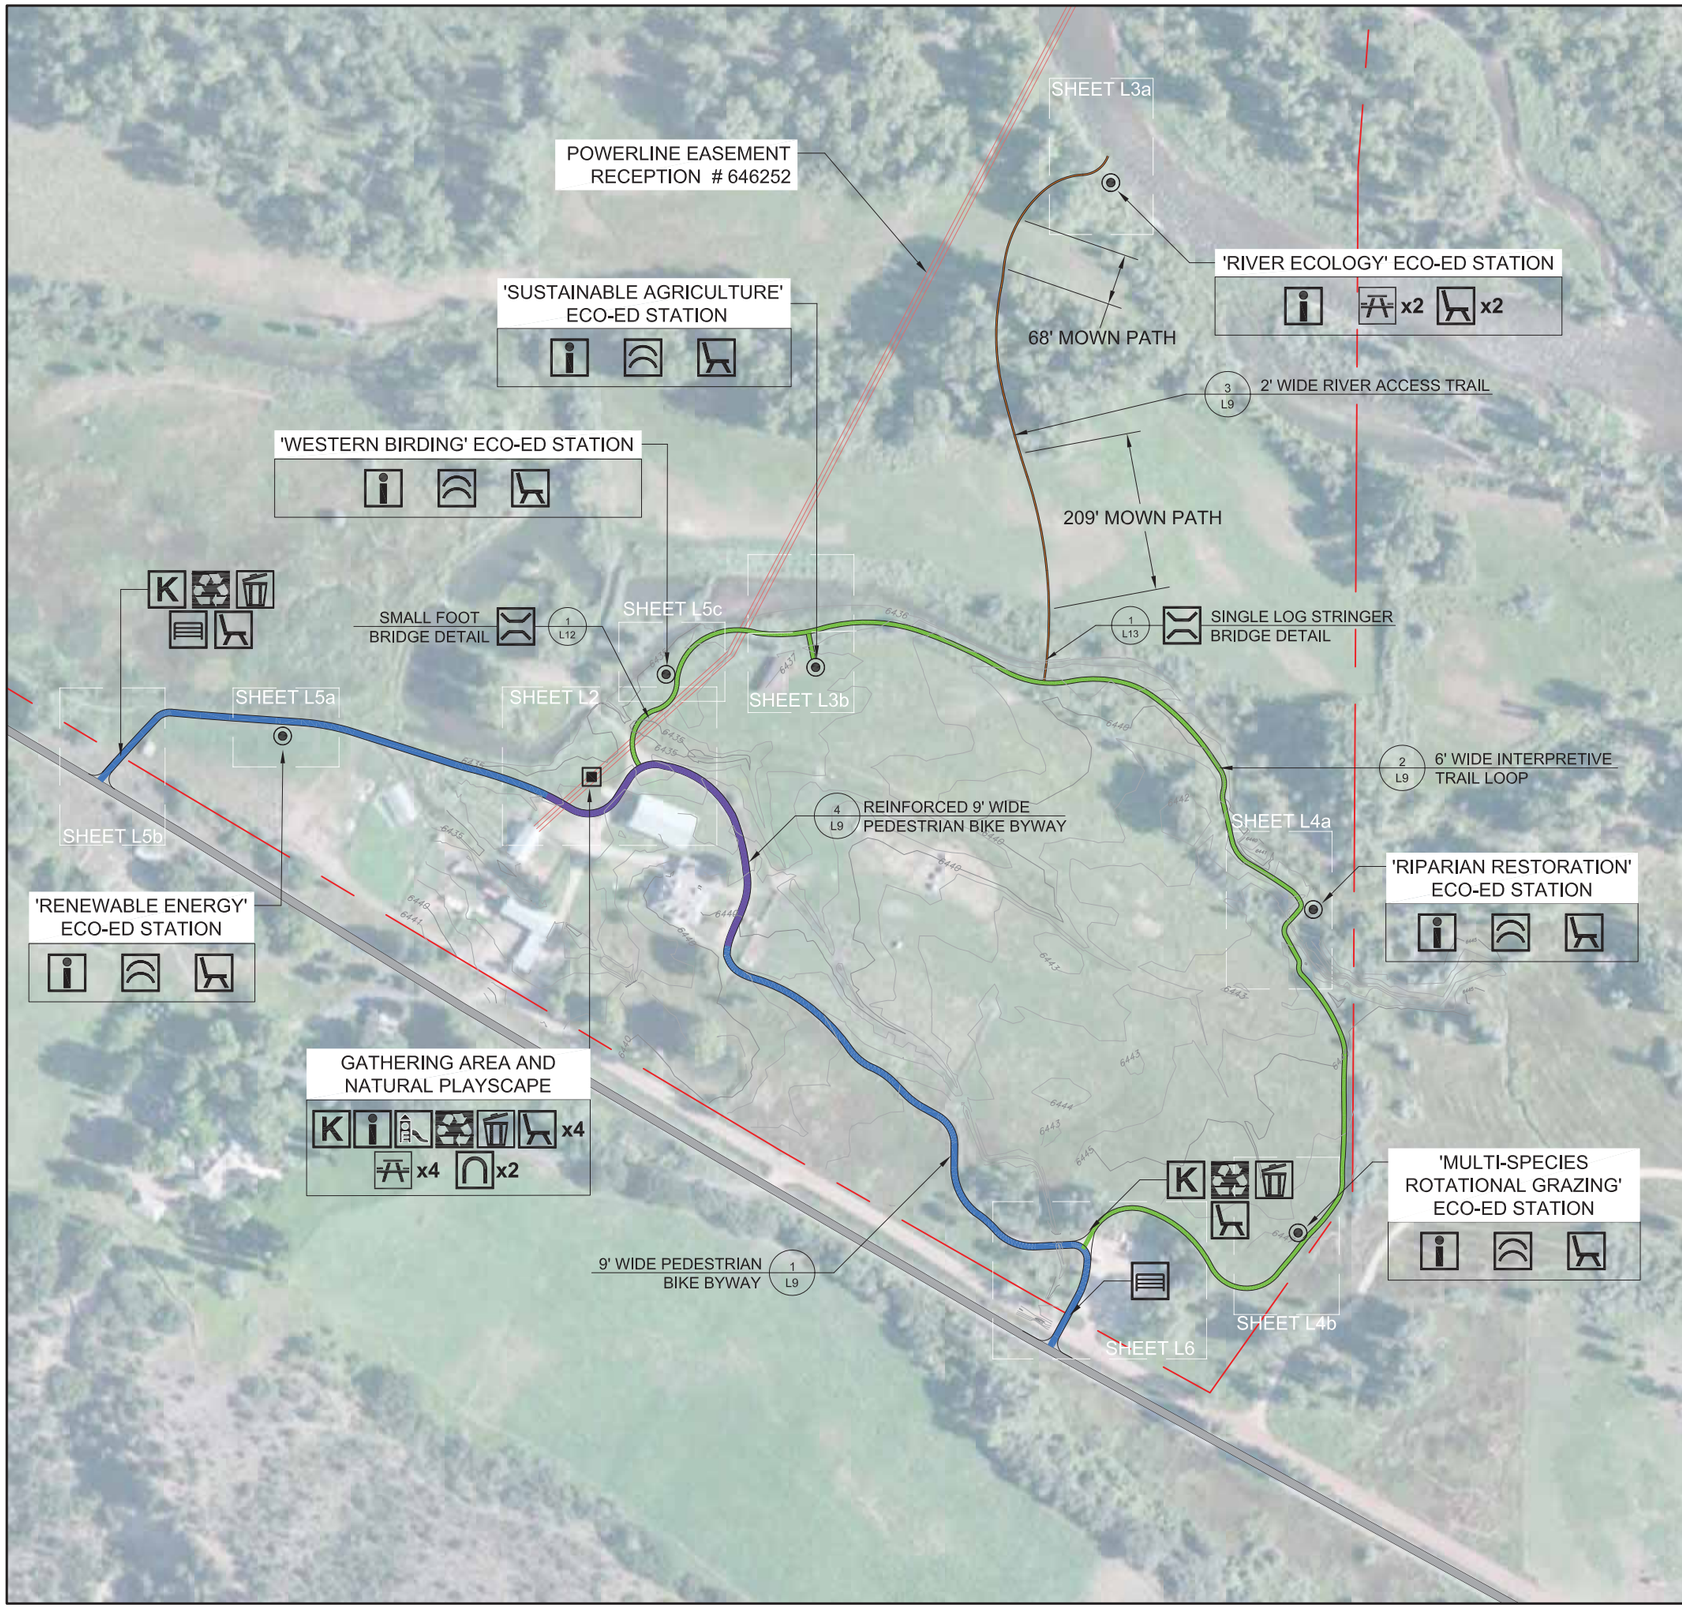

PLAN ELEMENTS

- KIOSK WITH WAYFINDING AND INTERPRETIVE INFORMATION
- INTERPRETIVE SIGN WITH MOUNT (7)
- BEAR-PROOF RECYCLING RECEPTACLE (3)
- BEAR-PROOF TRASH RECEPTACLE (3)
- BIKE RACK (2)
- PICNIC TABLE (8)
- PARK BENCH (15)
- SEATING OR GATHERING AREA FOR 15-20 STUDENTS - VARYING MATERIALS AND DESIGN (5)
- NATURAL PLAYSCAPE
- TRAIL BRIDGE (SEE DETAILS FOR BRIDGE DESIGN)
- RANCH ENTRY GATE FOR 9' PEDESTRIAN/BIKE BYWAY (2)
- ECO-ED ENVIRONMENTAL EDUCATION STATION (6)
- LOCATION OF NATURAL PLAYSCAPE AND GATHERING AREA
- EXISTING PAVED MULTI-USE PATH
- 9 FT. WIDE DECOMPOSED ASPHALT PEDESTRIAN/BIKE BYWAY (1,458 FT.)
- REINFORCED 9 FT. WIDE ASPHALT PEDESTRIAN/BIKE BYWAY (483 FT.)
- 6 FT. WIDE DECOMPOSED GRANITE INTERPRETIVE TRAIL LOOP (2,132 FT.)
- 2 FT. WIDE RUSTIC RIVER ACCESS TRAIL (1,015 FT.)
- ROCK BOTTOM RANCH PROPERTY BOUNDARY
- SHEET # — LOCATION OF DETAIL PLANS INCLUDING SHEET NUMBER
- 5' MAJOR CONTOUR (TOP) 1' MINOR CONTOUR (BOTTOM)

0 25 50 100 200 500 FT

PROJECT NAME

ROCK BOTTOM RANCH ECO-TRAIL SYSTEM

FIRM NAME AND ADDRESS

Fred Phillips Consulting
401 South Leroux St.
Flagstaff, AZ 86001
phone: 928.773.1530
fax: 928.774.4166
www.fredphillipsconsulting.com

CLIENT NAMES AND ADDRESSES

Aspen Center for Environmental Studies
100 Puppy Smith St.
Aspen, CO 81611
970.925.5756
www.aspennature.org
ACES

DRAWING

TRAIL ALIGNMENT AND PROJECT OVERVIEW

DATE	SHEET #
11/21/2014	L1
SCALE @ 11"x17"	SCALE @ 22"x34"
1:50	1:100