A4

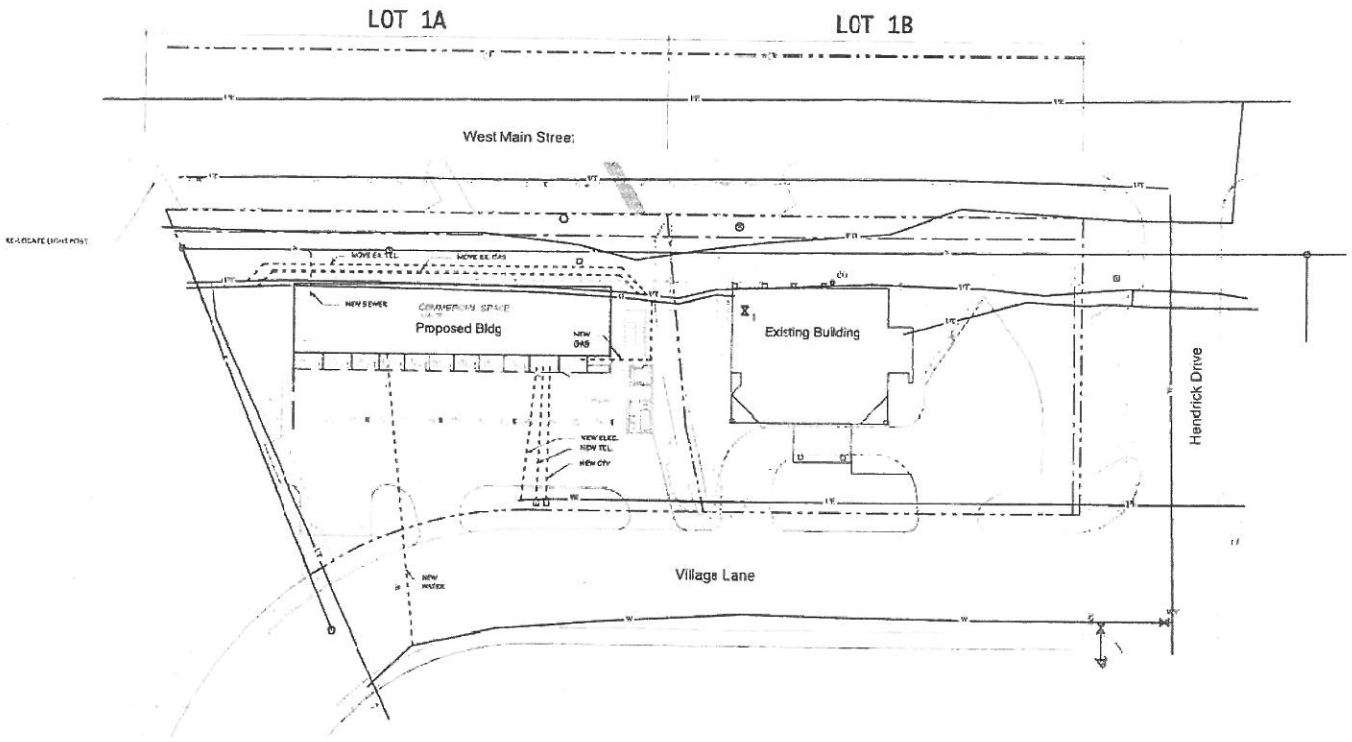

Proposed Utilities Plan

scale 1" = 20'-0

Lot 1

Crystal Village PUD
Filing No.3

Carbondale, CO 81623

10.15.09	Rev 2 Per Dept Hendrick Parking, GVS
7.13.09	Rev 1 Per Dept Land Use Application
4.13.09	Land Use Application
3.4.09 DRC	Land Use Application
2.17.09 DRC	Land Use Application

Project No.: 0501
Drawn By: MM

Proposed Utilities Plan

U 2.1

Reception#: 781053
01/25/2010 02:38:55 PM Jean Alberico
14 of 67 Rec Fee $336.00 Doc Fee:0.00 GARFIELD COUNTY CO

A4

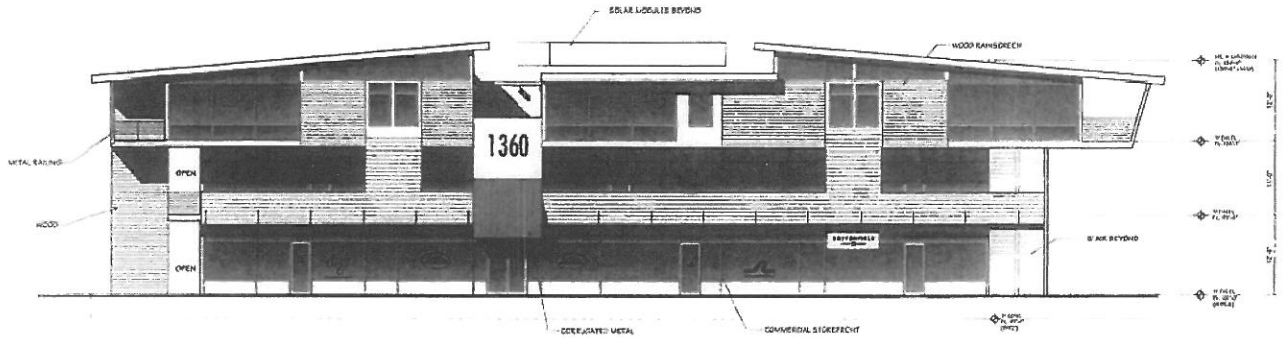

1 North Elevation

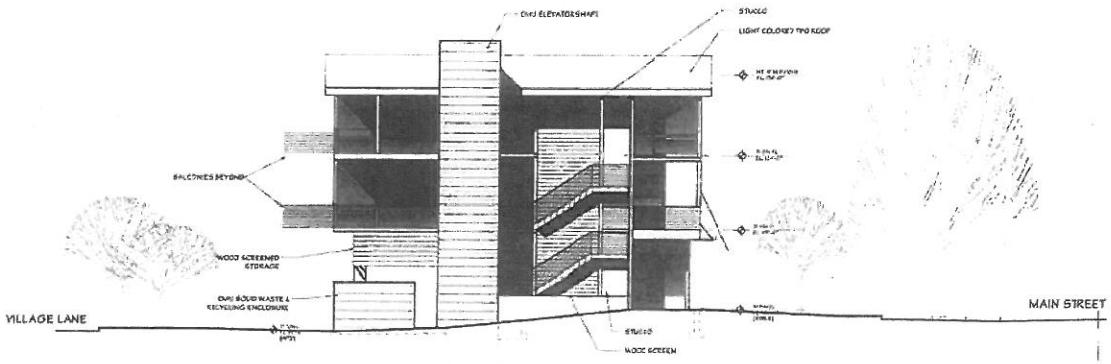

2 East Elevation

Lot 1

Crystal Village PUD
Filing No.3

Carbondale, CO 81623

Date	Description
4.1.09	Land Use Application
MAR.09	Land Use Application
09.09	Land Use Application

Project By: ABA

Drawn By

Elevations

A 4.1

Reception#: 781053
01/25/2010 02:38:55 PM Jean Alberico
9 of 67 Rec Fee:$336.00 Doc Fee:0.00 GARFIELD COUNTY CO